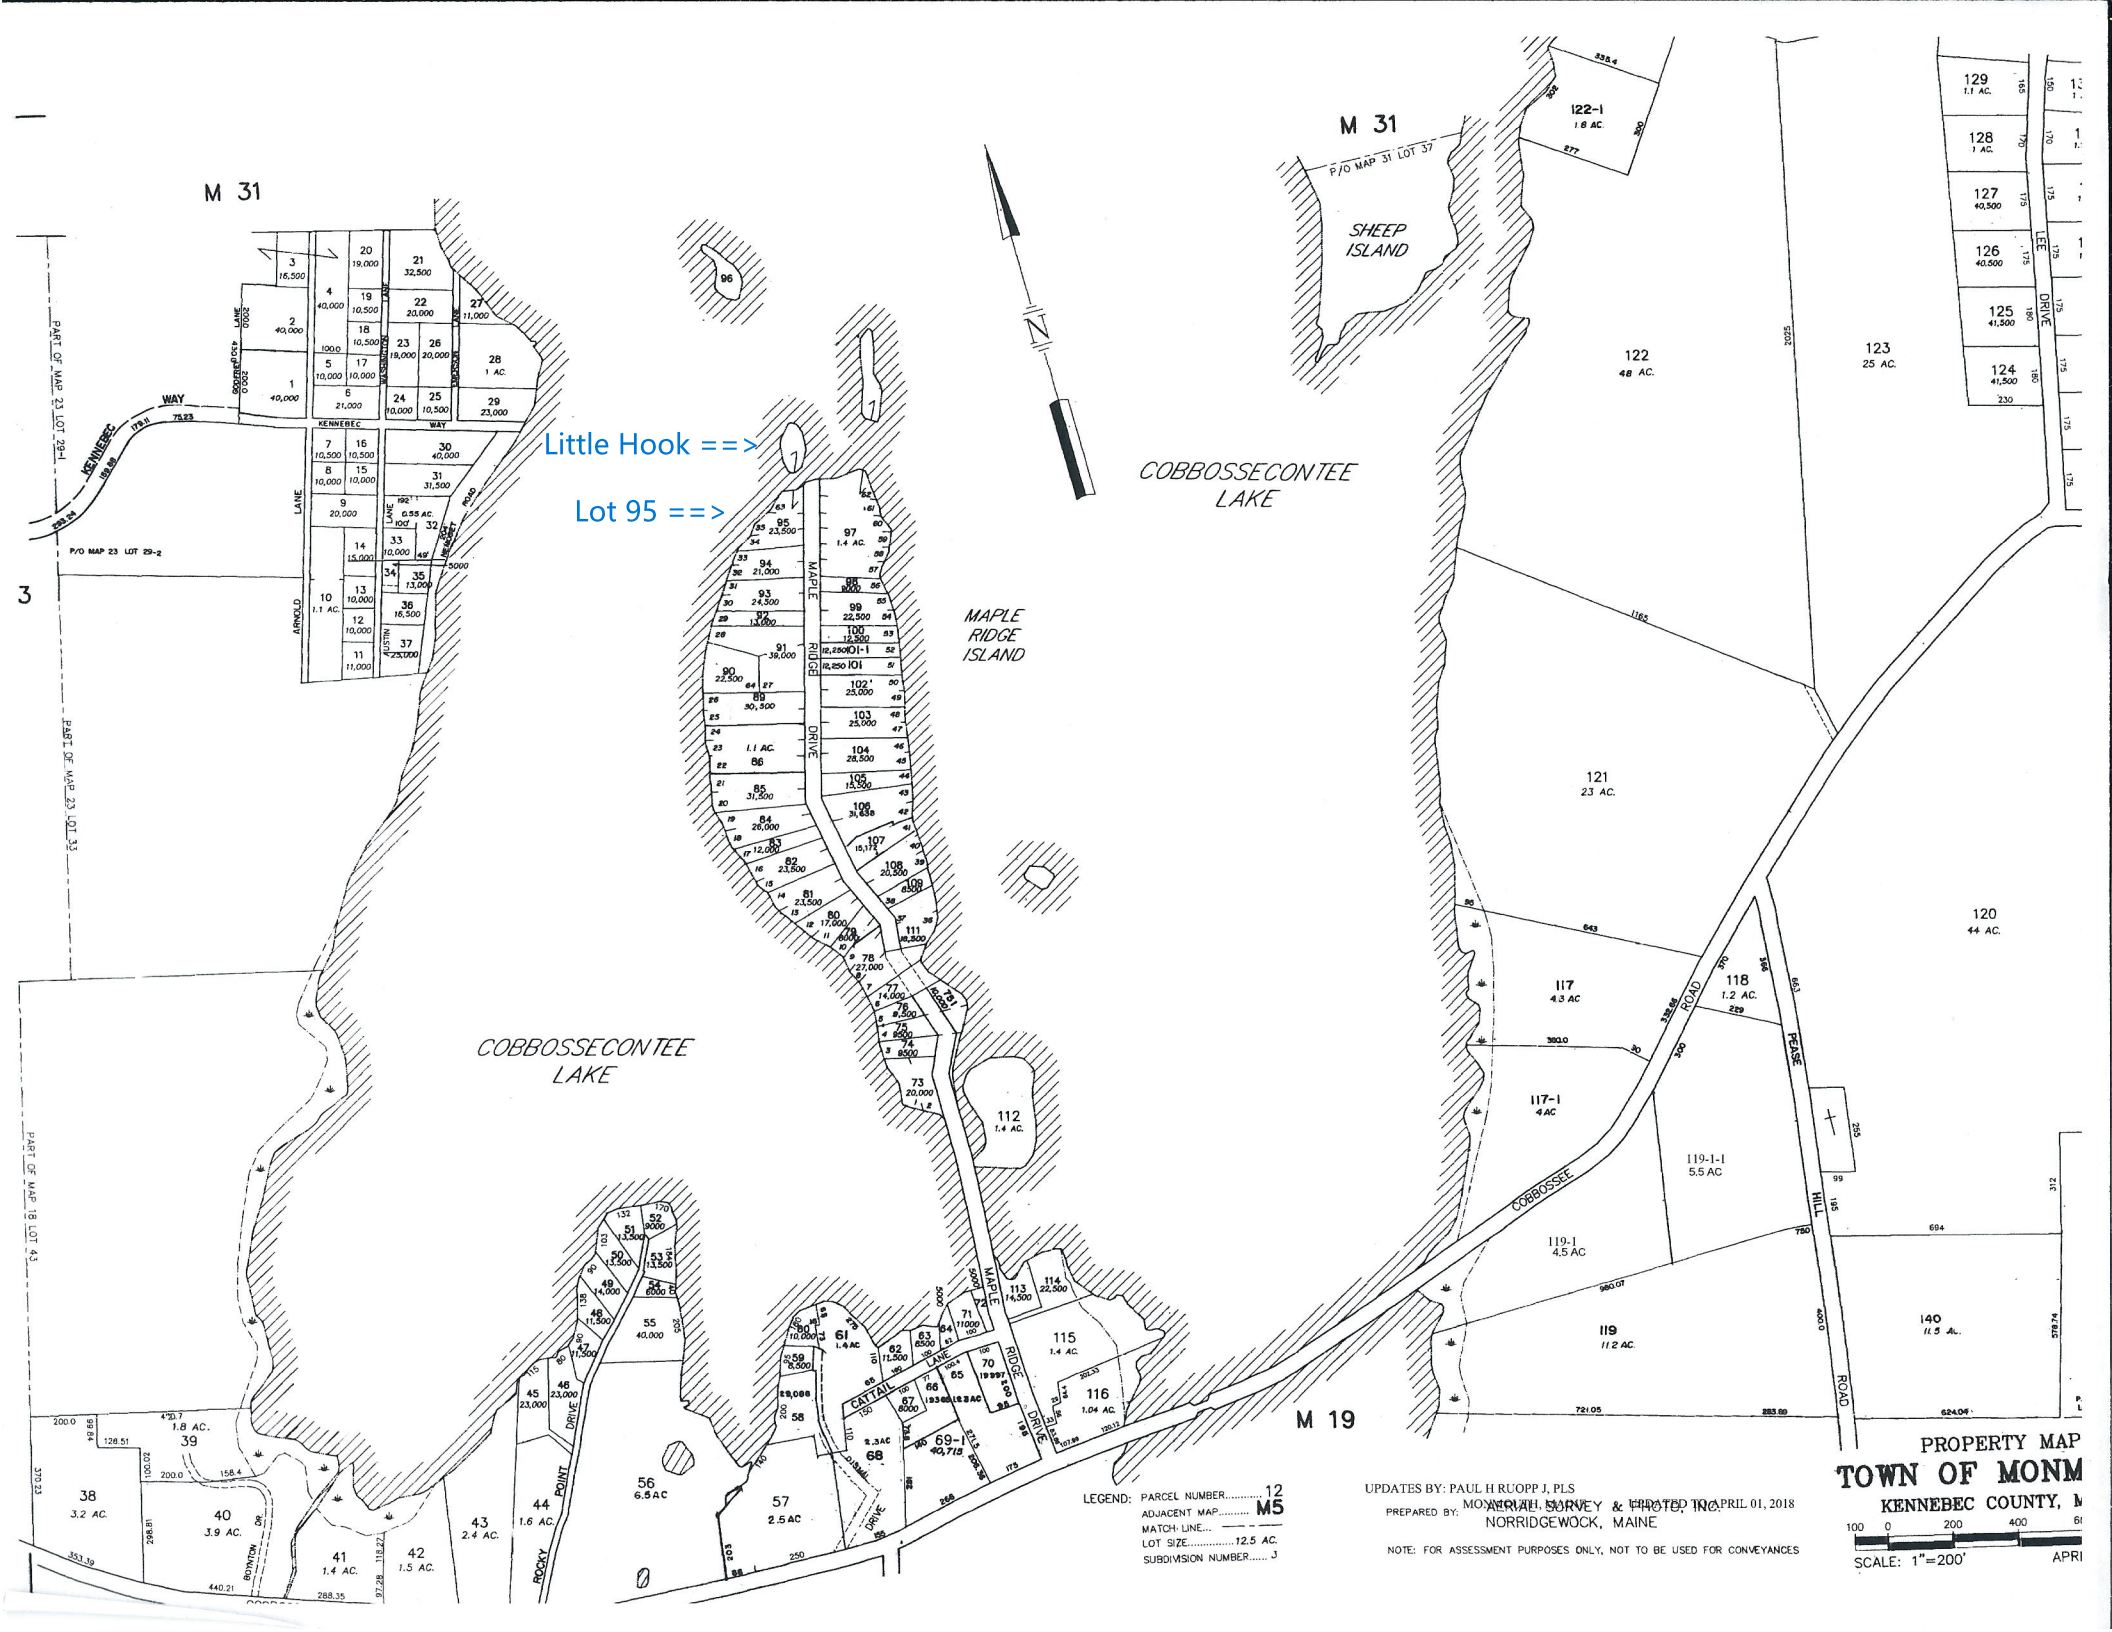
Little Hook ==>
Lot 95 ==>
M 31
M 19
SHEEP ISLAND
MAPLE RIDGE ISLAND
COBBOSSECONTEE LAKE
COBBOSSECONTEE LAKE
P/O MAP 31 LOT 37
P/O MAP 23 LOT 29-2
PART OF MAP 23 LOT 29-1
PART OF MAP 23 LOT 33
PART OF MAP 18 LOT 43
KENNEBEC WAY
ARNOLD LANE
MAPLE RIDGE DRIVE
ROCKY POINT DRIVE
CATTAIL LANE
LEE DRIVE
PEASE HILL ROAD
COBBOSSEE
LEGEND: PARCEL NUMBER..... 12
ADJACENT MAP..... M5
MATCH-LINE.....
LOT SIZE..... 12.5 AC.
SUBDIVISION NUMBER..... J
UPDATES BY: PAUL H RUOPP J, PLS
PREPARED BY: MONMOUTH SURVEY & PHOTO, INC.
NORRIDGEWOCK, MAINE
AERIAL SURVEY & PHOTO, INC.
NOTE: FOR ASSESSMENT PURPOSES ONLY, NOT TO BE USED FOR CONVEYANCES
PROPERTY MAP
TOWN OF MONM
KENNEBEC COUNTY, M
PRINTED APRIL 01, 2018
SCALE: 1"=200'
APRI